


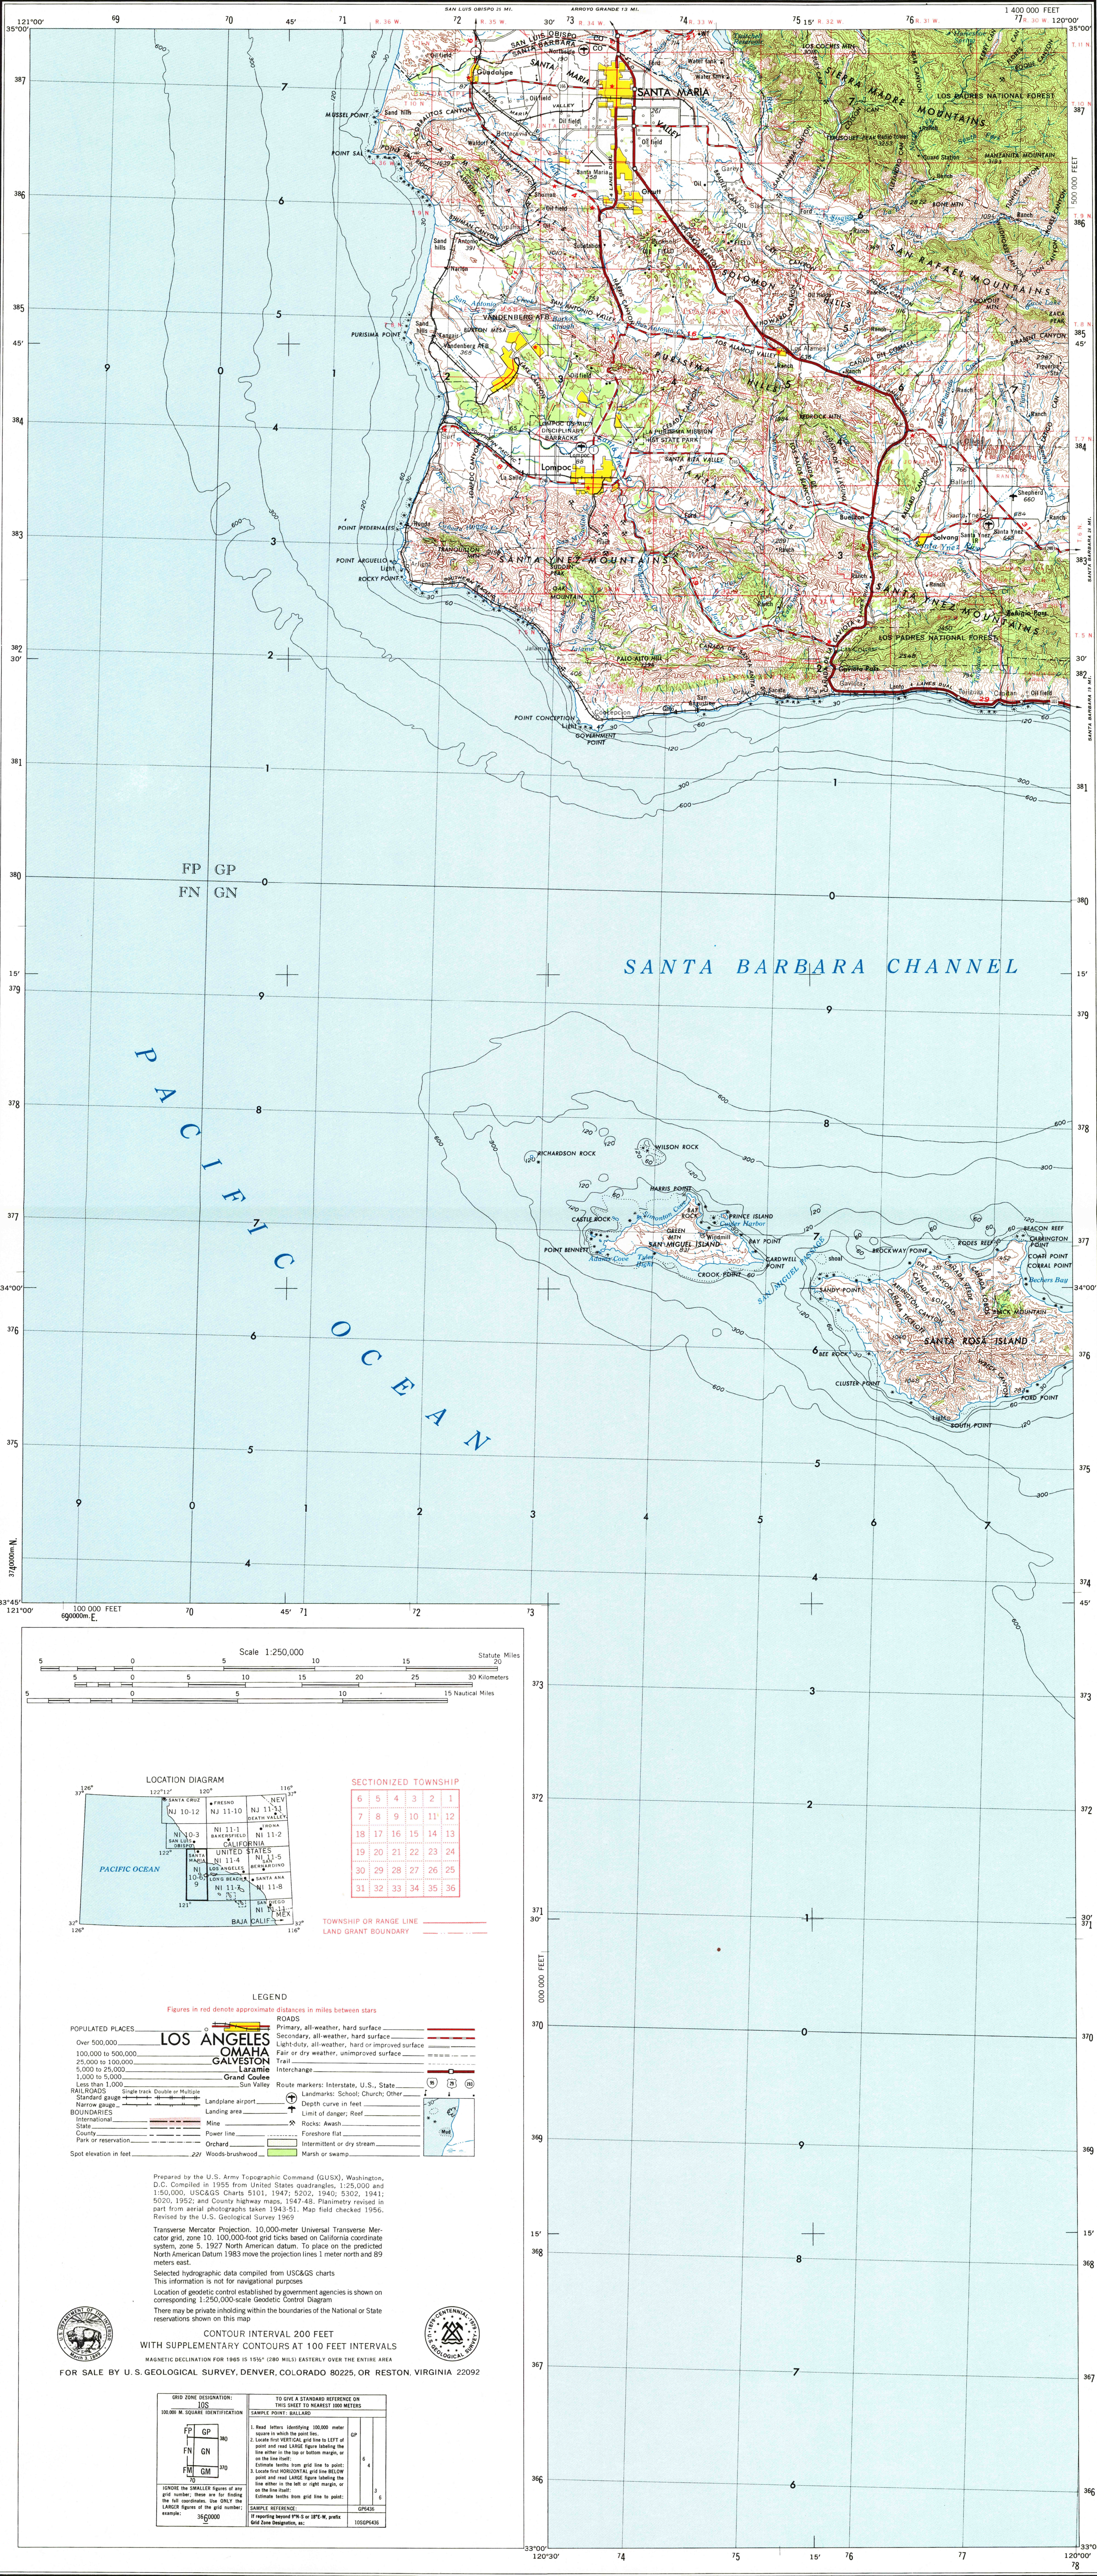

Scale 1:250,000

Statute Miles 0 5 10 15 20 25 30

Kilometers 0 5 10 15 20 25 30

Nautical Miles 0 5 10 15

LOCATION DIAGRAM

SECTIONIZED TOWNSHIP

6	5	4	3	2	1
7	8	9	10	11	12
18	17	16	15	14	13
19	20	21	22	23	24
30	29	28	27	26	25
31	32	33	34	35	36

TOWNSHIP OR RANGE LINE

LAND GRANT BOUNDARY

LEGEND

Figures in red denote approximate distances in miles between stars

POPULATED PLACES

- Over 500,000
- 100,000 to 500,000
- 25,000 to 100,000
- 5,000 to 25,000
- 1,000 to 5,000
- Less than 1,000

ROADS

- Primary, all-weather, hard surface
- Secondary, all-weather, hard surface
- Light-duty, all-weather, hard or improved surface
- Fair or dry weather, unimproved surface
- Trail
- Interchange
- Sun Valley

RAILROADS

- Single track
- Double or Multiple
- Standard gauge
- Narrow gauge

BOUNDARIES

- International
- State
- County
- Park or reservation

Spot elevation in feet

22' Woods/brushwood

Landmarks: School; Church; Other

Depth curve in feet

Limit of danger: Reef

Rocks: Awash

Foreshore flat

Intermittent or dry stream

Marsh or swamp

Prepared by the U.S. Army Topographic Command (GUSC), Washington, D.C. Compiled in 1955 from United States quadrangles, 1:250,000 and 1:50,000, USGS Charts 5101, 1947; 5202, 1940; 5302, 1941; 5020, 1952; and County highway maps, 1947-48. Planimetry revised in part from aerial photographs taken 1943-51. Map field checked 1956. Revised by the U.S. Geological Survey 1969.

Transverse Mercator Projection, 10,000-meter Universal Transverse Mercator grid, zone 10. 100,000-foot grid ticks based on California coordinate system, zone 5, 1927 North American datum. To place on the predicted North American Datum 1983 move the projection lines 1 meter north and 69 meters east.

Selected hydrographic data compiled from USGS charts

This information is not for navigational purposes

Location of geodetic control established by government agencies is shown on corresponding 1:250,000-scale Geodetic Control Diagram

There may be private inholding within the boundaries of the National or State reservations shown on this map

CONTOUR INTERVAL 200 FEET

WITH SUPPLEMENTARY CONTOURS AT 100 FEET INTERVALS

MAGNETIC DECLINATION FOR 1965 IS 15°54' (280 MILS) EASTERLY OVER THE ENTIRE AREA

FOR SALE BY U.S. GEOLOGICAL SURVEY, DENVER, COLORADO 80225, OR RESTON, VIRGINIA 22092

GRID ZONE DESIGNATION: 10S

100,000 M. SQUARE IDENTIFICATION

FP	GP
FN	GN
FM	GM

TO GIVE A STANDARD REFERENCE ON THIS SHEET TO NEAREST 100 METERS

SAMPLE POINT: BALLARD

1. Read letters identifying 100,000 meter square in which the point lies

2. Locate first VERTICAL grid line to LEFT of point and read LARGE figure labeling the line either in the top or bottom margin, or on the line itself

Estimate tenths from grid line to point:

3. Locate first HORIZONTAL grid line BELOW point and read LARGE figure labeling the line either in the left or right margin, or on the line itself

Estimate tenths from grid line to point:

SAMPLE REFERENCE: GPK430

If reporting beyond 10°N or 180°W, prefix Grid Zone Designation, etc.: 10SGPK430